DO NOT SCALE

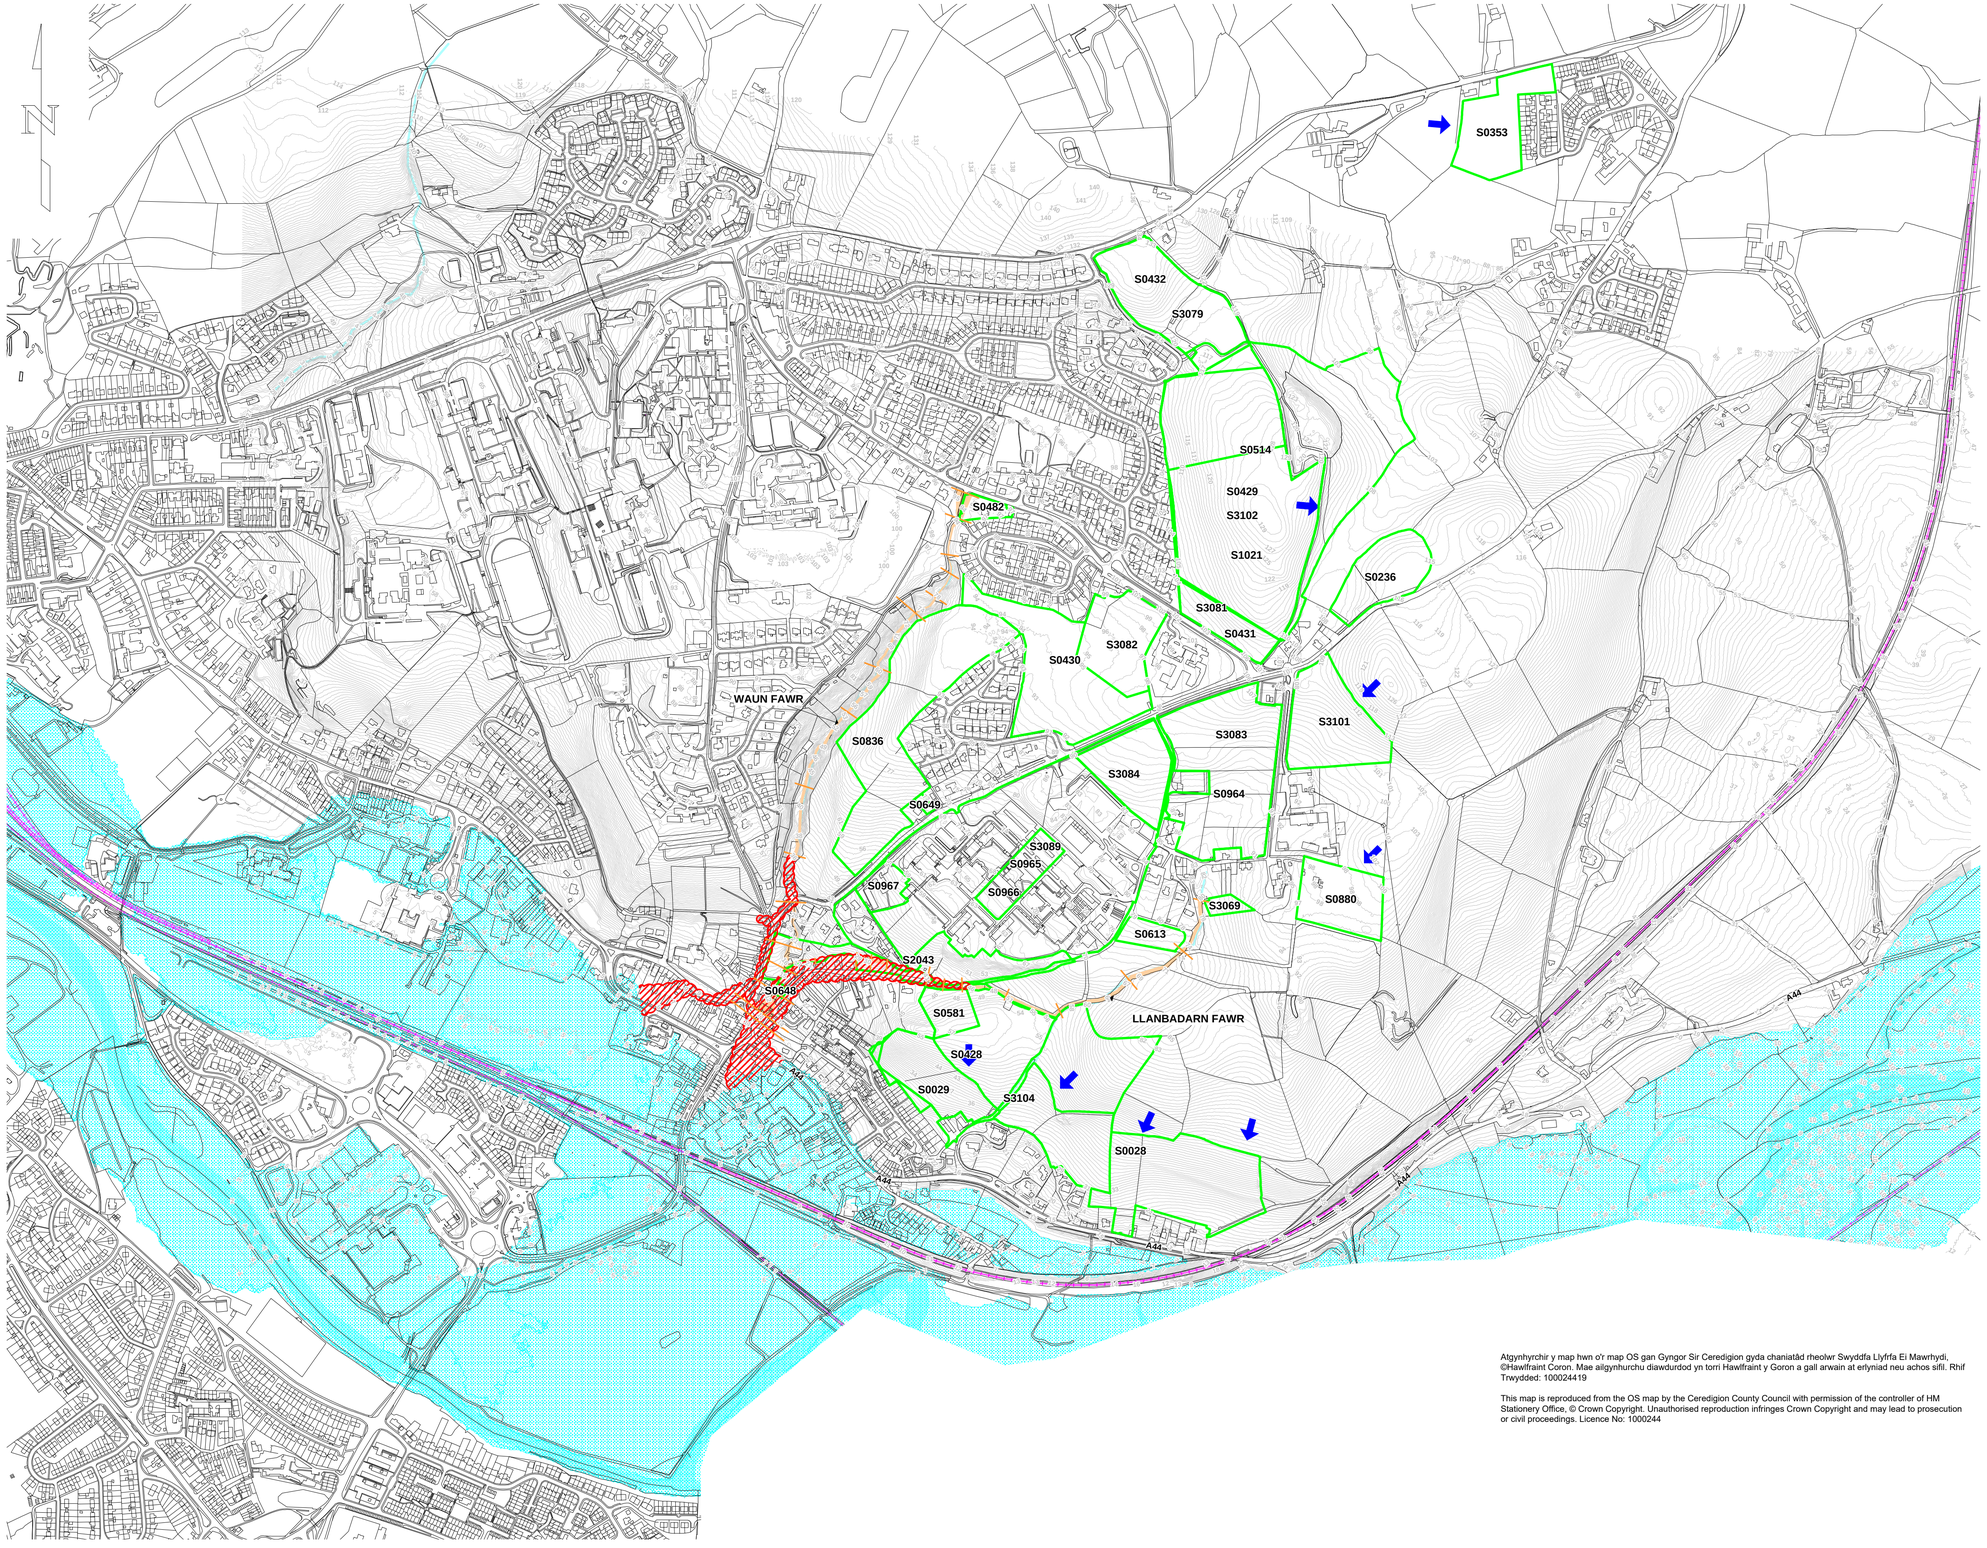


## ALLWEDD/ LEGEND

- LLWYBRAU POTENSIAL DWR FFO ARWYNEBOL/ POTENTIAL SURFACE WATER RUNOFF ROUTES
- LLEOLIADAU CROESTORIAD/ CROSS SECTION LOCATIONS
- SAFLEODD YMGEISIOL/ CANDIDATE SITES
- MAINT LLIF WEDI'I FODELU (0.1% (1 yn 1000) DIGWYDDIAD SIAWNS BLYNYDDOL/ MODELLED FLOOD EXTENTS (0.1% (1 IN 1000) ANNUAL CHANCE EVENT)
- ARDALOEDD MEWN RISG O LIFOGYDD O CARTHFFOSYDD A CYRSIAU DWR CYLFAT/ AREAS POTENTIALLY AT RISK OF FLOODING FROM SEWERS AND CULVERTED WATERCOURSES
- MAINT PARTH LLIFOGYDD 2 EA (0.1% (1 yn 1000) DIGWYDDIAD SIAWNS BLYNYDDOL/ EA FLOODZONE 2 EXTENTS (0.1% (1 IN 1000) ANNUAL CHANCE EVENT)


Atgynhyrchir y map hwn o'r map OS gan Gyngor Sir Ceredigion gyda chaniatâd rheolwr Swyddfa Llyfrfa Ei Mawrhydi, ©Hawlfraint Coron. Mae ailgynhurchu diawdurdod yn torri Hawlfraint y Goron a gall arwain at erlyniad neu achos sifil. Rhif Trwydded: 100024419

This map is reproduced from the OS map by the Ceredigion County Council with permission of the controller of HM Stationery Office, © Crown Copyright. Unauthorised reproduction infringes Crown Copyright and may lead to prosecution or civil proceedings. Licence No: 1000244


A1

0 10 Millimetres 150

| Rev. | Description | By | Date | Chk'd | Auth |
|---|---|---|---|---|---|
| A | EXTRA SITES ADDED | R.T.J. | 24/08/09 | T.J.I. | H.R. |

| Purpose of issue | Rev | Date | Authorised |
|---|---|---|---|
| | | | |


Atkins
Consulting Engineers,
West Glamorgan House,
12 Orchard Street,
Swansea,
SA1 5AD
Fax (01792) 472019
Tel. (01792) 641172


C

Client

Project title

**ABERYSTWYTH SFCA**

Drawing title

MAINT Y LLIFOGYDD A RAGWELIR YN LLANBADARN FAWR 0.1% DIGWYDDIAD SIAWNS BLYNYDDOL/ LLANBADARN AREA PREDICTED FLOOD EXTENT 0.1% ANNUAL CHANCE EVENT

| Original Scale | Drawn | Checked | Authorised |
|---|---|---|---|
| 1:5000 | D.C.M. | T.J.I. | H.R. |
| | Date 19/6/09 | Date 19/6/09 | Date 19/6/09 |

WSA Drawing Number: **5037097.760 / RCF / 141**

Rev: **A**

Drawing Number: 5037097.760 / RCF / 141

Rev. A

R.H.Box for client signatures when required

Complete to show purpose of each issue

A

Main section

Sub section

Detail

Initial issue signatures

WSA Drg. No.