DO NOT SCALE

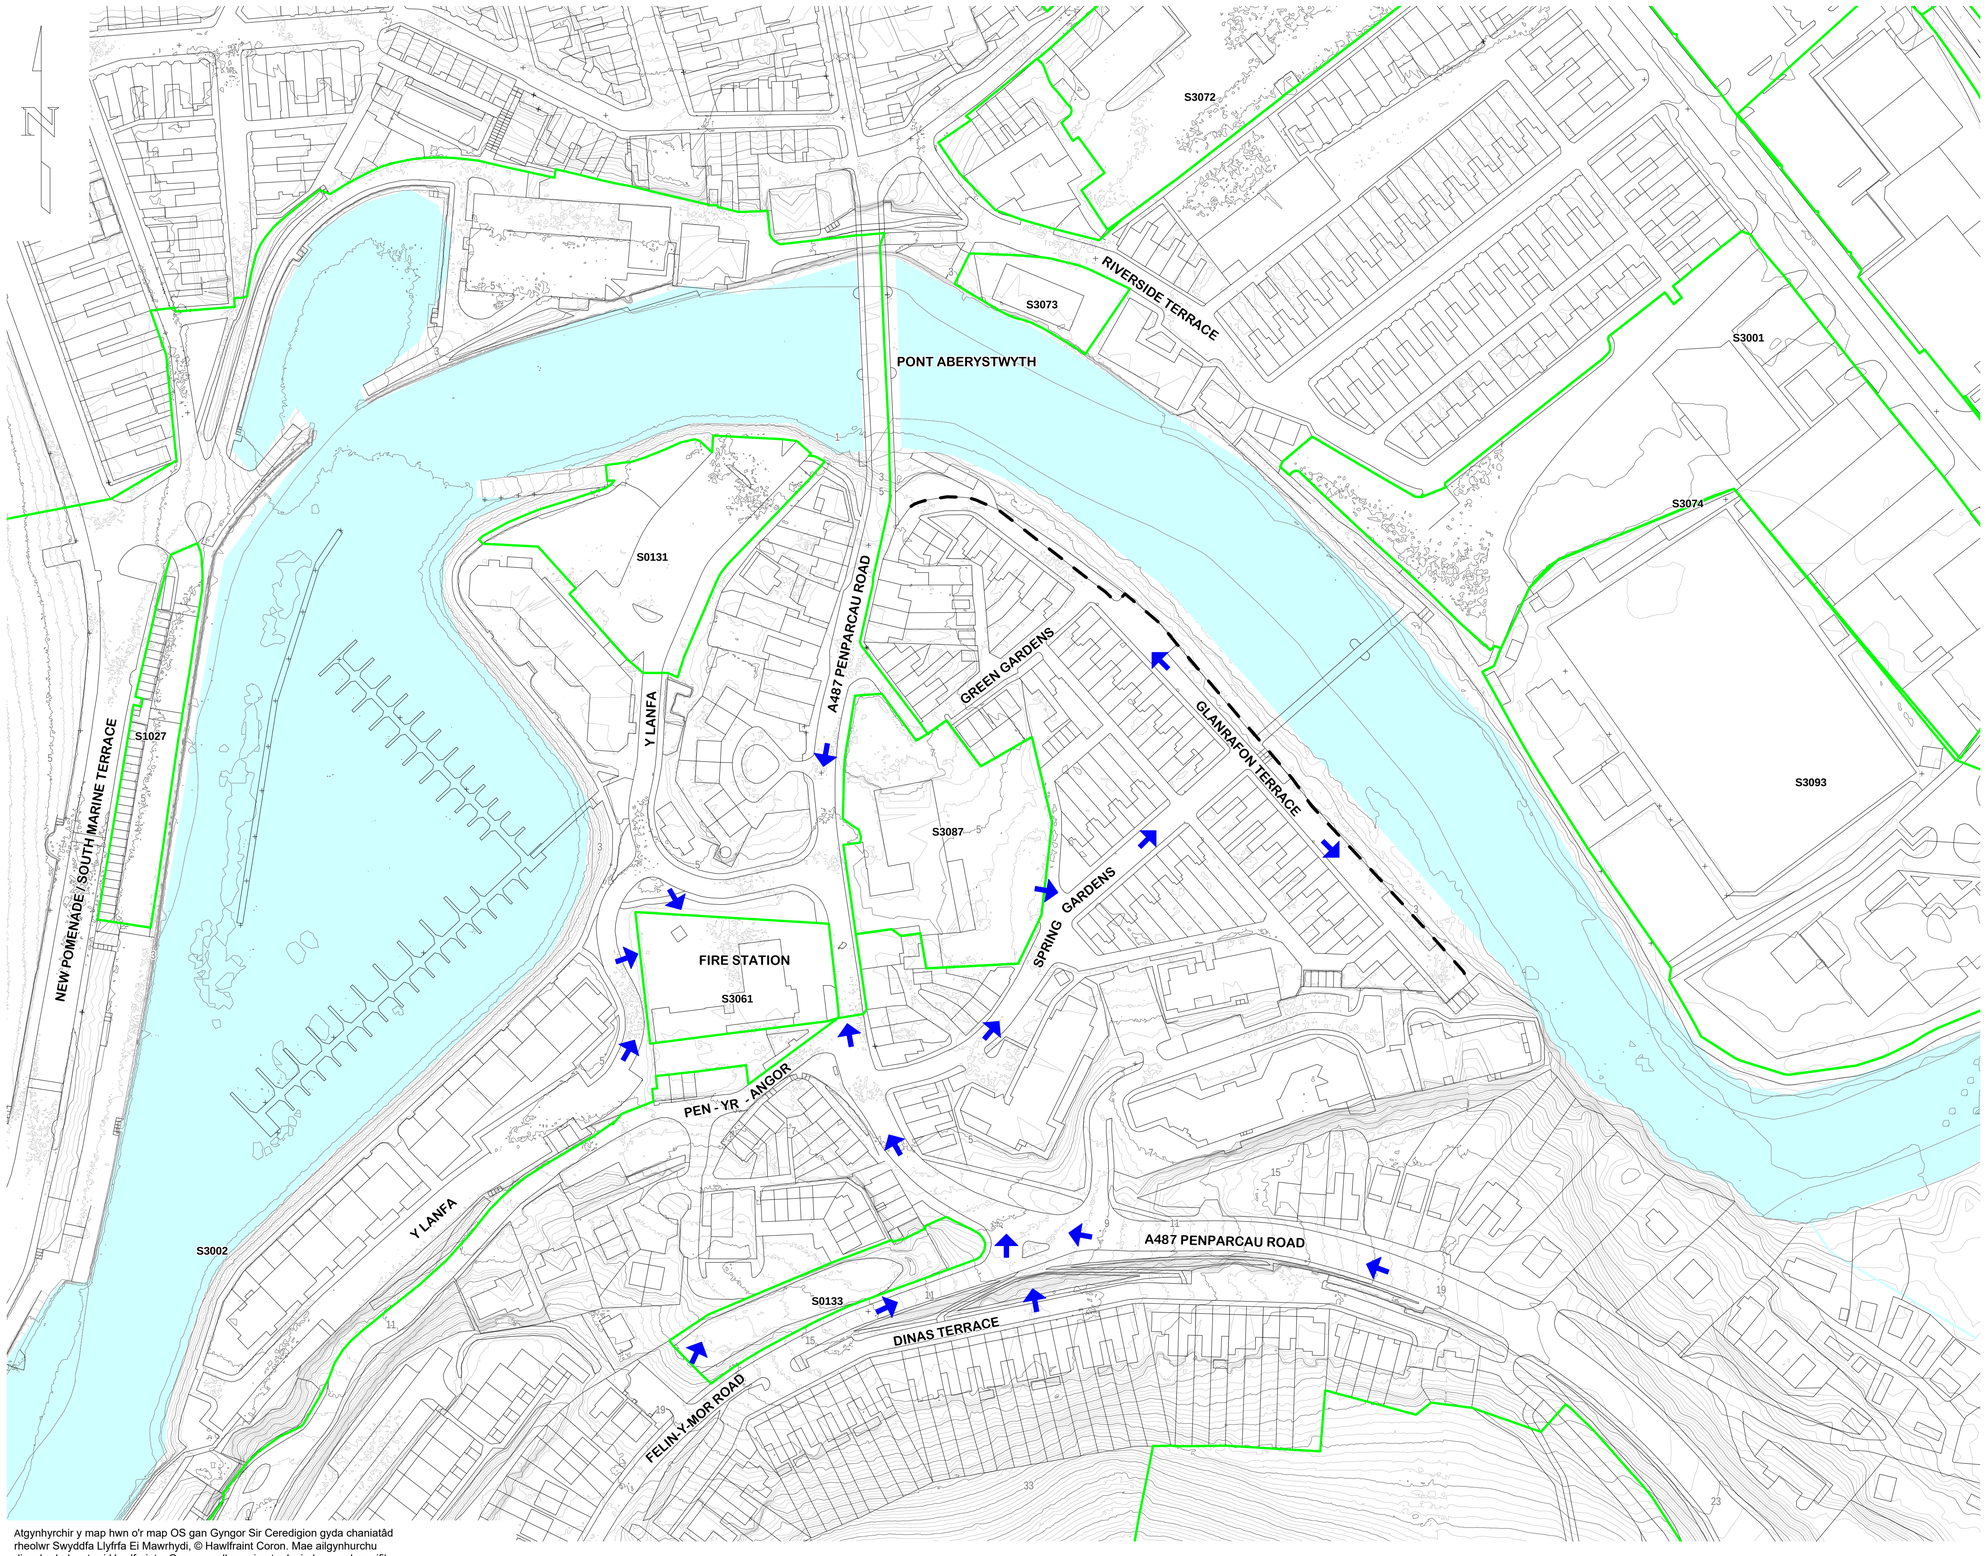

Atgynhyrchir y map hwn o'r map OS gan Gyngor Sir Ceredigion gyda chaniatâd rheolwr Swyddfa Llyfrfa Ei Mawrhydi, © Hawlfraint Coron. Mae ailgynhurchu diawdurdod yn torri Hawlfraint y Goron a gall arwain at erlyniad neu achos sifil
Rhif Trwydded: 100024419
This map is reproduced from the OS map by the Ceredigion County Council with permission of the controller of HM Stationery Office, © Crown Copyright. Unauthorised reproduction infringes Crown Copyright and may lead to prosecution or civil proceedings
Licence No: 100024419

A1

0 10 Millimetres 150

ATKINS

ALLWEDD/ LEGEND

- SAFLEOEDD YMGEISIOL/ CANDIDATE SITES
- ODDEUTU AMDDIFFYNFA LLANW/ TIDAL DEFENCE APPROX. 4.61mAOD (T.B.C.)
- LLWYBRAU LLIF TROSTIR/ OVERLAND FLOW ROUTES

Drawing Number 5037097.760 / RCF / 201 Rev. B

Rev.	Description	By	Date	Chk'd	Auth
B	GENERAL ANNOTATION AMENDMENTS	D.C.M.	10.03.10	T.J.I.	H.R.

Purpose of issue	Rev	Date	Authorised
FOR FINAL DEVELOPMENT REPORT	B	15.03.10	H.R.
FOR STRATEGIC DEVELOPMENT REPORT	A	11.02.10	H.R.

R.H.Box for client signatures when required

Complete to show purpose of each issue

Main section
Sub section
Detail
Initial issue signatures
WSA Drg. No.

Atkins ©
Consulting Engineers,
West Glamorgan House,
12 Orchard Street,
Swansea,
SA1 5AD
Fax (01792) 472019
Tel. (01792) 641172

Client

Project title
ABERYSTWYTH
DEVELOPMENT SITES

Drawing title
LLWYBRAU POTENSIAL DROS Y TIR
HARBWR ABERSYTWYTH/
ABERYSTWYTH HARBOUR POTENTIAL
OVERLAND FLOW ROUTES

Original Scale	Drawn	Checked	Authorised
1:1000	D.C.M. Date 10.12.09	T.J.I. Date 11.02.10	H.R. Date 11.02.10

WSA Drawing Number 5037097.760 / RCF / 201

Rev B