


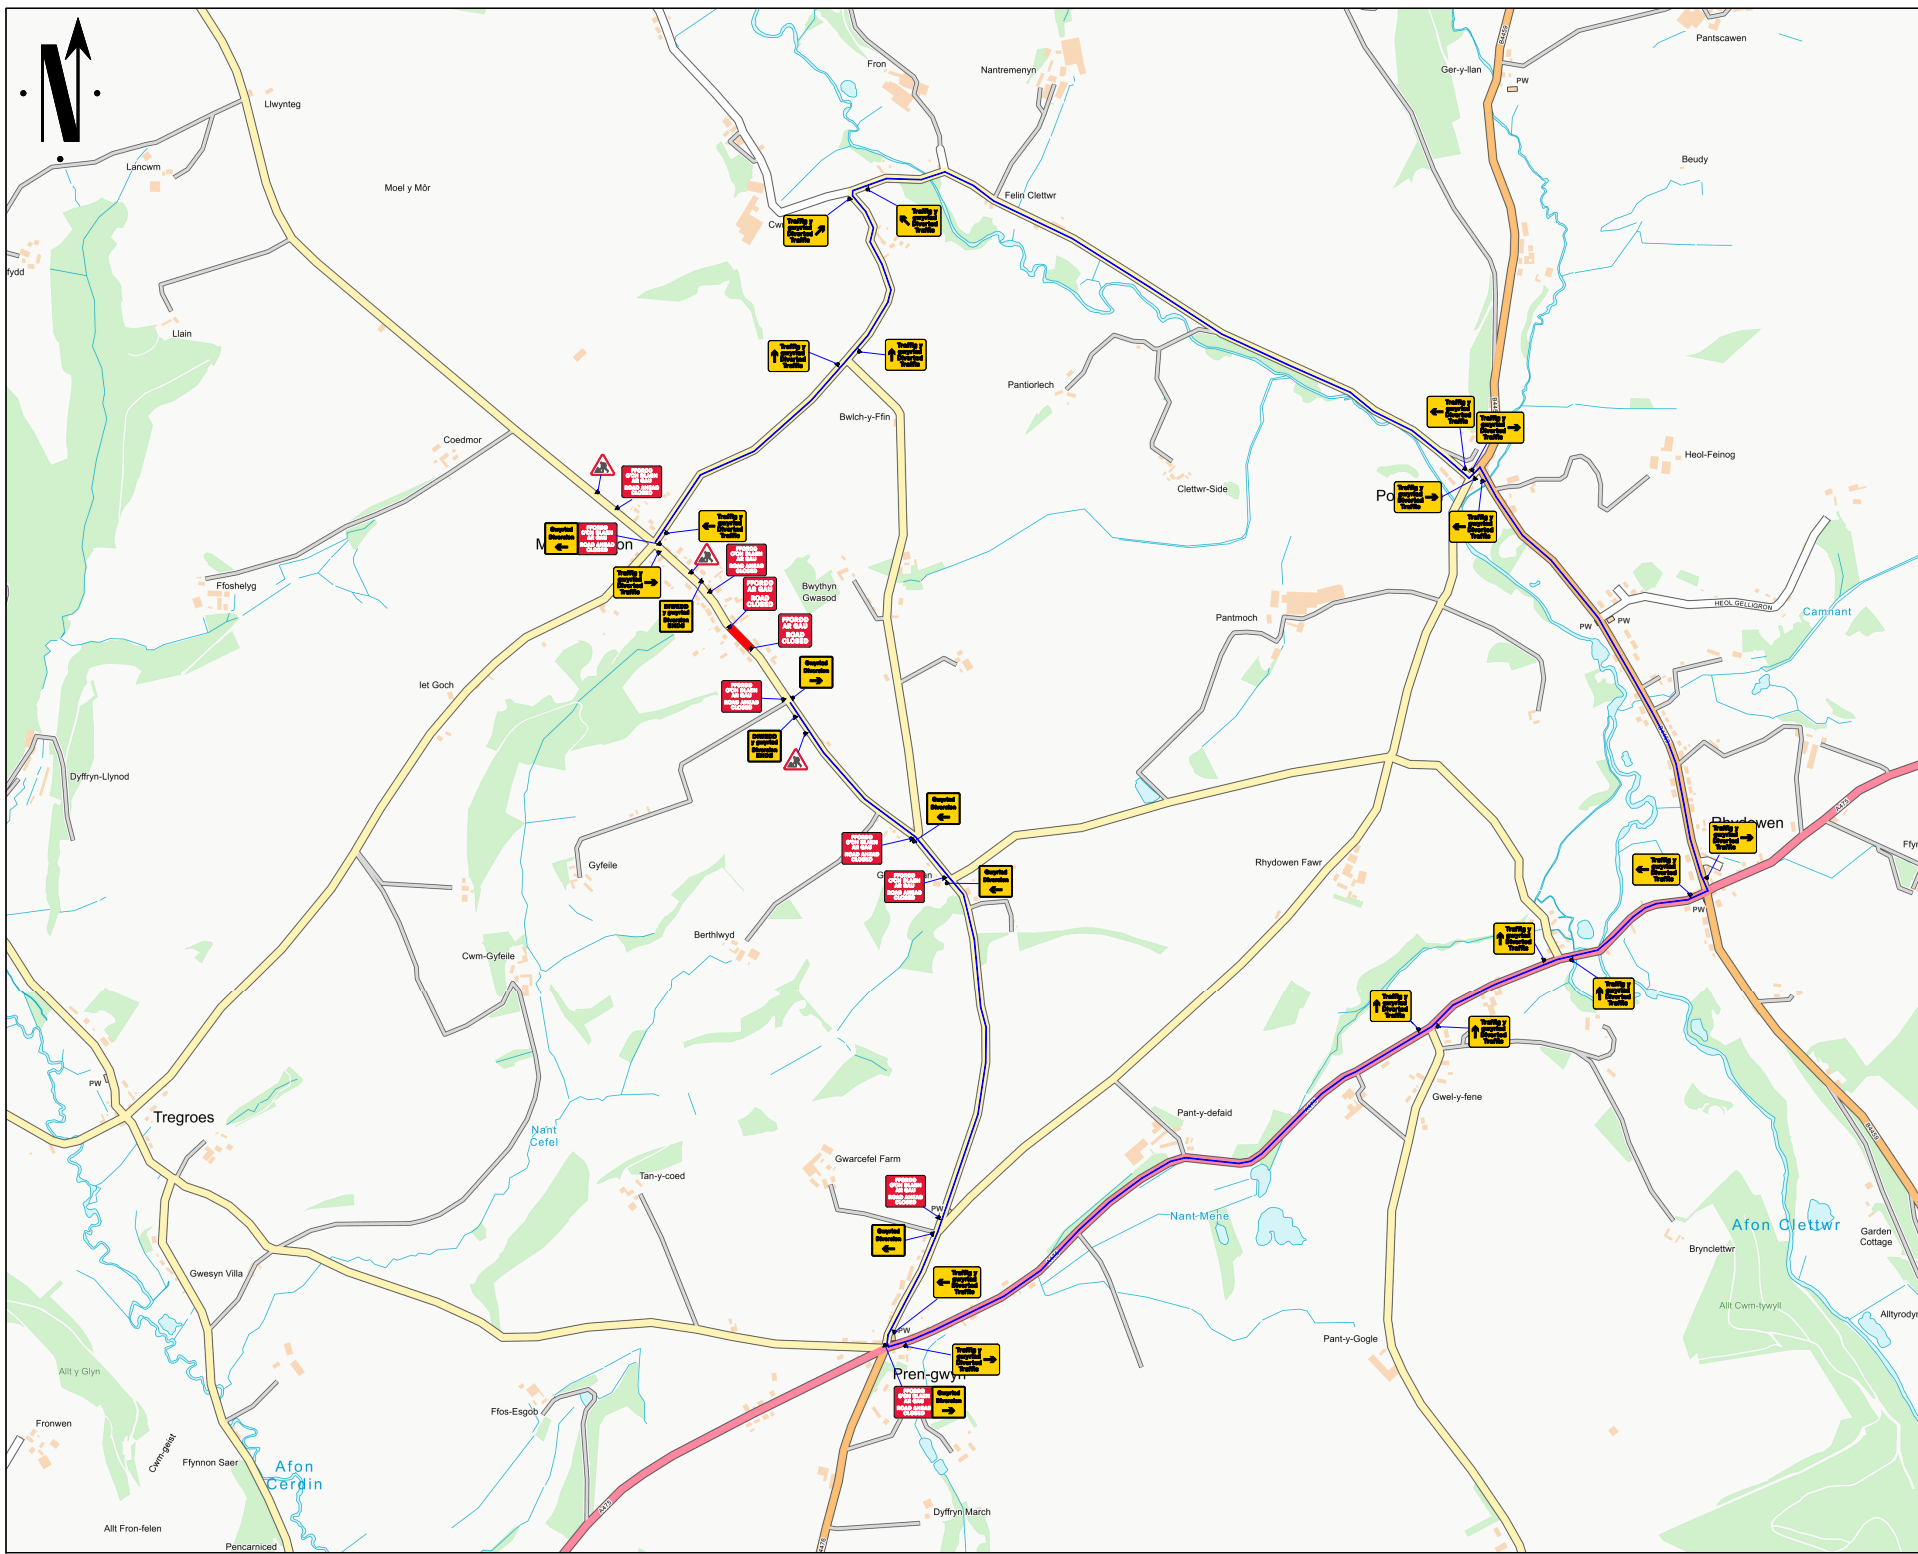

Go Traffic Management

This drawing has been produced for a specific client & project identified below and is not intended for use by any other person or for any other purpose. © Go Traffic Management

Risks

- Design completed from information provided + google maps desktop risk assessment
- Cone lamps must be used on all road with A speed limit of 40mph or more.

Notes

- All signs as per Chapter 8. Distances between cones to be 9m maximum unless otherwise noted.
- Distances between signs NOT to scale for purpose of clarity.
- All sign placement subject to available safe working space.
- The purpose of the Traffic Management Plan is for it to be used only as a guide and all traffic management equipment should be put out according to the 'Safety at Street Works and Road Works - Code of Practice', i.e. Red Book & the 'Traffic Signs Manual Chapter 8', i.e. Yellow Book.
- Signs must be placed in accordance with TSM and the scheme RAMS pack.
- Site conditions may have changed since the design of the drawing any changes which subsequently affect the design need to be reported by the Traffic Management Operative & any changes implemented must comply with Chapter 8.

Key	
	Sign position and aspect of vision
	Working Space
	Cones
	Diversion Route 1

CLOSED - C1654
DIVERSION VIA - From the north western diversion point, head northwest for approximately 187 feet, then turn right onto C1075. In approximately 1.7 miles, turn left towards the B4459, then in 162 feet, turn right onto the B4459. After approximately 0.7 miles, turn right onto the A475. In approximately 1.4 miles, turn right onto C1069, and the diversion will be reached in approximately 1.1 miles.
Traffic travelling in the opposite direction to follow instructions in reverse order.

MINIMUM SIL SAFETY ZONE OF 0.5M MUST BE ADHERED TO
WORK AREA LESS THAN 0.5 MILES
Traffic Management must comply with The Safety at Street Works and Road Works Code of Practice

ROAD SPEED
30
CROSS SECTION

DO NOT SCALE FROM THIS DRAWING	
Road Closure	
A	25/09/26
REV.	DATE
	DESCRIPTION

GTM
Go Traffic Management

Head Office: Go Traffic Management,
Chaddock Lane, Worsley, Manchester, M28 1XW
Tel: 0161 351 5370
www.gtm.co.uk

TRAFFIC MANAGEMENT PLAN

Client:

Drawing Number: 1939945.0001

Drawing Title:
Ardwyn,
Llandysul,
SA44 4NG

Design:	Technical Officer:	REV.
Name: K.Parsons	SC	
Signature:		A
Date: 25/09/26	25/09/26	

Qty: 4 Ref: 2702 Diversión	
Qty: 2 Ref: 2702 Diversión Ends	
Qty: 2 Ref: 2702 Diversión	
Qty: 5 Ref: 2703 Diversified traffic	
Qty: 5 Ref: 2703 Diversified traffic	
Qty: 1 Ref: 2703 Diversified traffic	
Qty: 1 Ref: 2703 Diversified traffic	
Qty: 6 Ref: 2703 Diversified traffic	
Qty: 3 Ref: 7001 Road works ahead	
Qty: 2 Ref: 7010.1 Nature of temporary hazard ahead – Road Closed	
Qty: 8 Ref: 7010.1 Nature of temporary hazard ahead – Road Ahead Closed	

Note:

Access to residential to be maintained on site.

Go Traffic Management					
This drawing has been produced for a specific client & project identified below and is not intended for use by any other person or for any other purpose. © Go Traffic Management					
Risks: 1. Design completed from information provided + Google Maps desktop risk assessment 2. Cone limits must be used on all road with A speed limit of 40mph or more.					
Notes: 1. All signs as per Chapter B. Distances between cones to be 9m maximum unless otherwise noted. 2. Distances between signs NOT to scale for purpose of clarity. 3. All sign placement subject to available safe working space. 4. The purpose of the Traffic Management Plan is for it to be used only as a guide and all traffic management equipment should be put out according to the "Safety at Street Works and Road Works – Code of Practice", i.e. Red Book & the "Traffic Signs Manual Chapter 8", i.e. Yellow Book. 5. Signs must be placed in accordance with TSM and the scheme RAGS. 6. Site conditions may have changed since the design of the drawing, any changes which subsequently affect the design need to be reported by the Traffic Management Operative & any changes implemented must comply with Chapter 8.					
<table border="1" style="width: 100%; border-collapse: collapse;"> <thead> <tr> <th colspan="2" style="text-align: left; padding: 5px;">Key</th> </tr> </thead> <tbody> <tr> <td style="width: 50%; vertical-align: top; padding: 5px;"> Sign position and aspect of vision Cones </td> <td style="width: 50%; vertical-align: top; padding: 5px;"> Working Space Diversion Route 1 </td> </tr> </tbody> </table>		Key		Sign position and aspect of vision Cones	Working Space Diversion Route 1
Key					
Sign position and aspect of vision Cones	Working Space Diversion Route 1				
CLOSED - C1654 DIVERSION VIA - From the north western diversion point, head northwest for approximately 187 feet, then turn right onto C1675. In approximately 5.7 miles, turn left towards the BA459, then in 192 feet, turn right onto the BA459. After approximately 0.7 miles, turn right onto the A475. In approximately 1.4 miles, turn right onto C1068, and the diversion end will be reached in approximately 1.1 miles. Traffic travelling in the opposite direction to follow instructions in reverse order.					
<table style="width: 100%;"> <tr> <td style="width: 50%; background-color: #f0f0f0; padding: 5px; border: 1px solid black;">MINIMUM S/L SAFETY ZONE OF 0.5M MUST BE ADHERED TO</td> <td style="width: 50%; background-color: #f0f0f0; padding: 5px; border: 1px solid black;">WORK AREA LESS THAN 0.5 MILES</td> </tr> </table> Traffic Management must comply with The Safety at Street Works and Road Works Code of Practice		MINIMUM S/L SAFETY ZONE OF 0.5M MUST BE ADHERED TO	WORK AREA LESS THAN 0.5 MILES		
MINIMUM S/L SAFETY ZONE OF 0.5M MUST BE ADHERED TO	WORK AREA LESS THAN 0.5 MILES				
ROAD SPEED					
CROSS SECTION					
<table style="width: 100%;"> <tr> <td style="width: 50%; height: 100px; vertical-align: bottom; padding: 5px;">DO NOT SCALE FROM THIS DRAWING</td> <td style="width: 50%; text-align: center; vertical-align: middle; padding: 5px;">Road Closure</td> </tr> </table>		DO NOT SCALE FROM THIS DRAWING	Road Closure		
DO NOT SCALE FROM THIS DRAWING	Road Closure				
REV.	DATE	DESCRIPTION			
A	25/09/26	AS DRAWN			
Go Traffic Management Head Office: Go Traffic Management, Chaddock Lane, Worthing, Manchester, W28 1XW Tel: 0161 351 5370 www.gtm.co.uk					
TRAFFIC MANAGEMENT PLAN					
Client: Dŵr Cymru Welsh Water					
Drawing Number: 1939945.0001					
Drawing Title: Ardwyn, Llandysul, SA44 4NG					
Design:	Technical Officer:	REV:			
Name: K.Parsons	SC				
Signature:		A			
Date: 25/09/26	25/09/26				