DO NOT SCALE

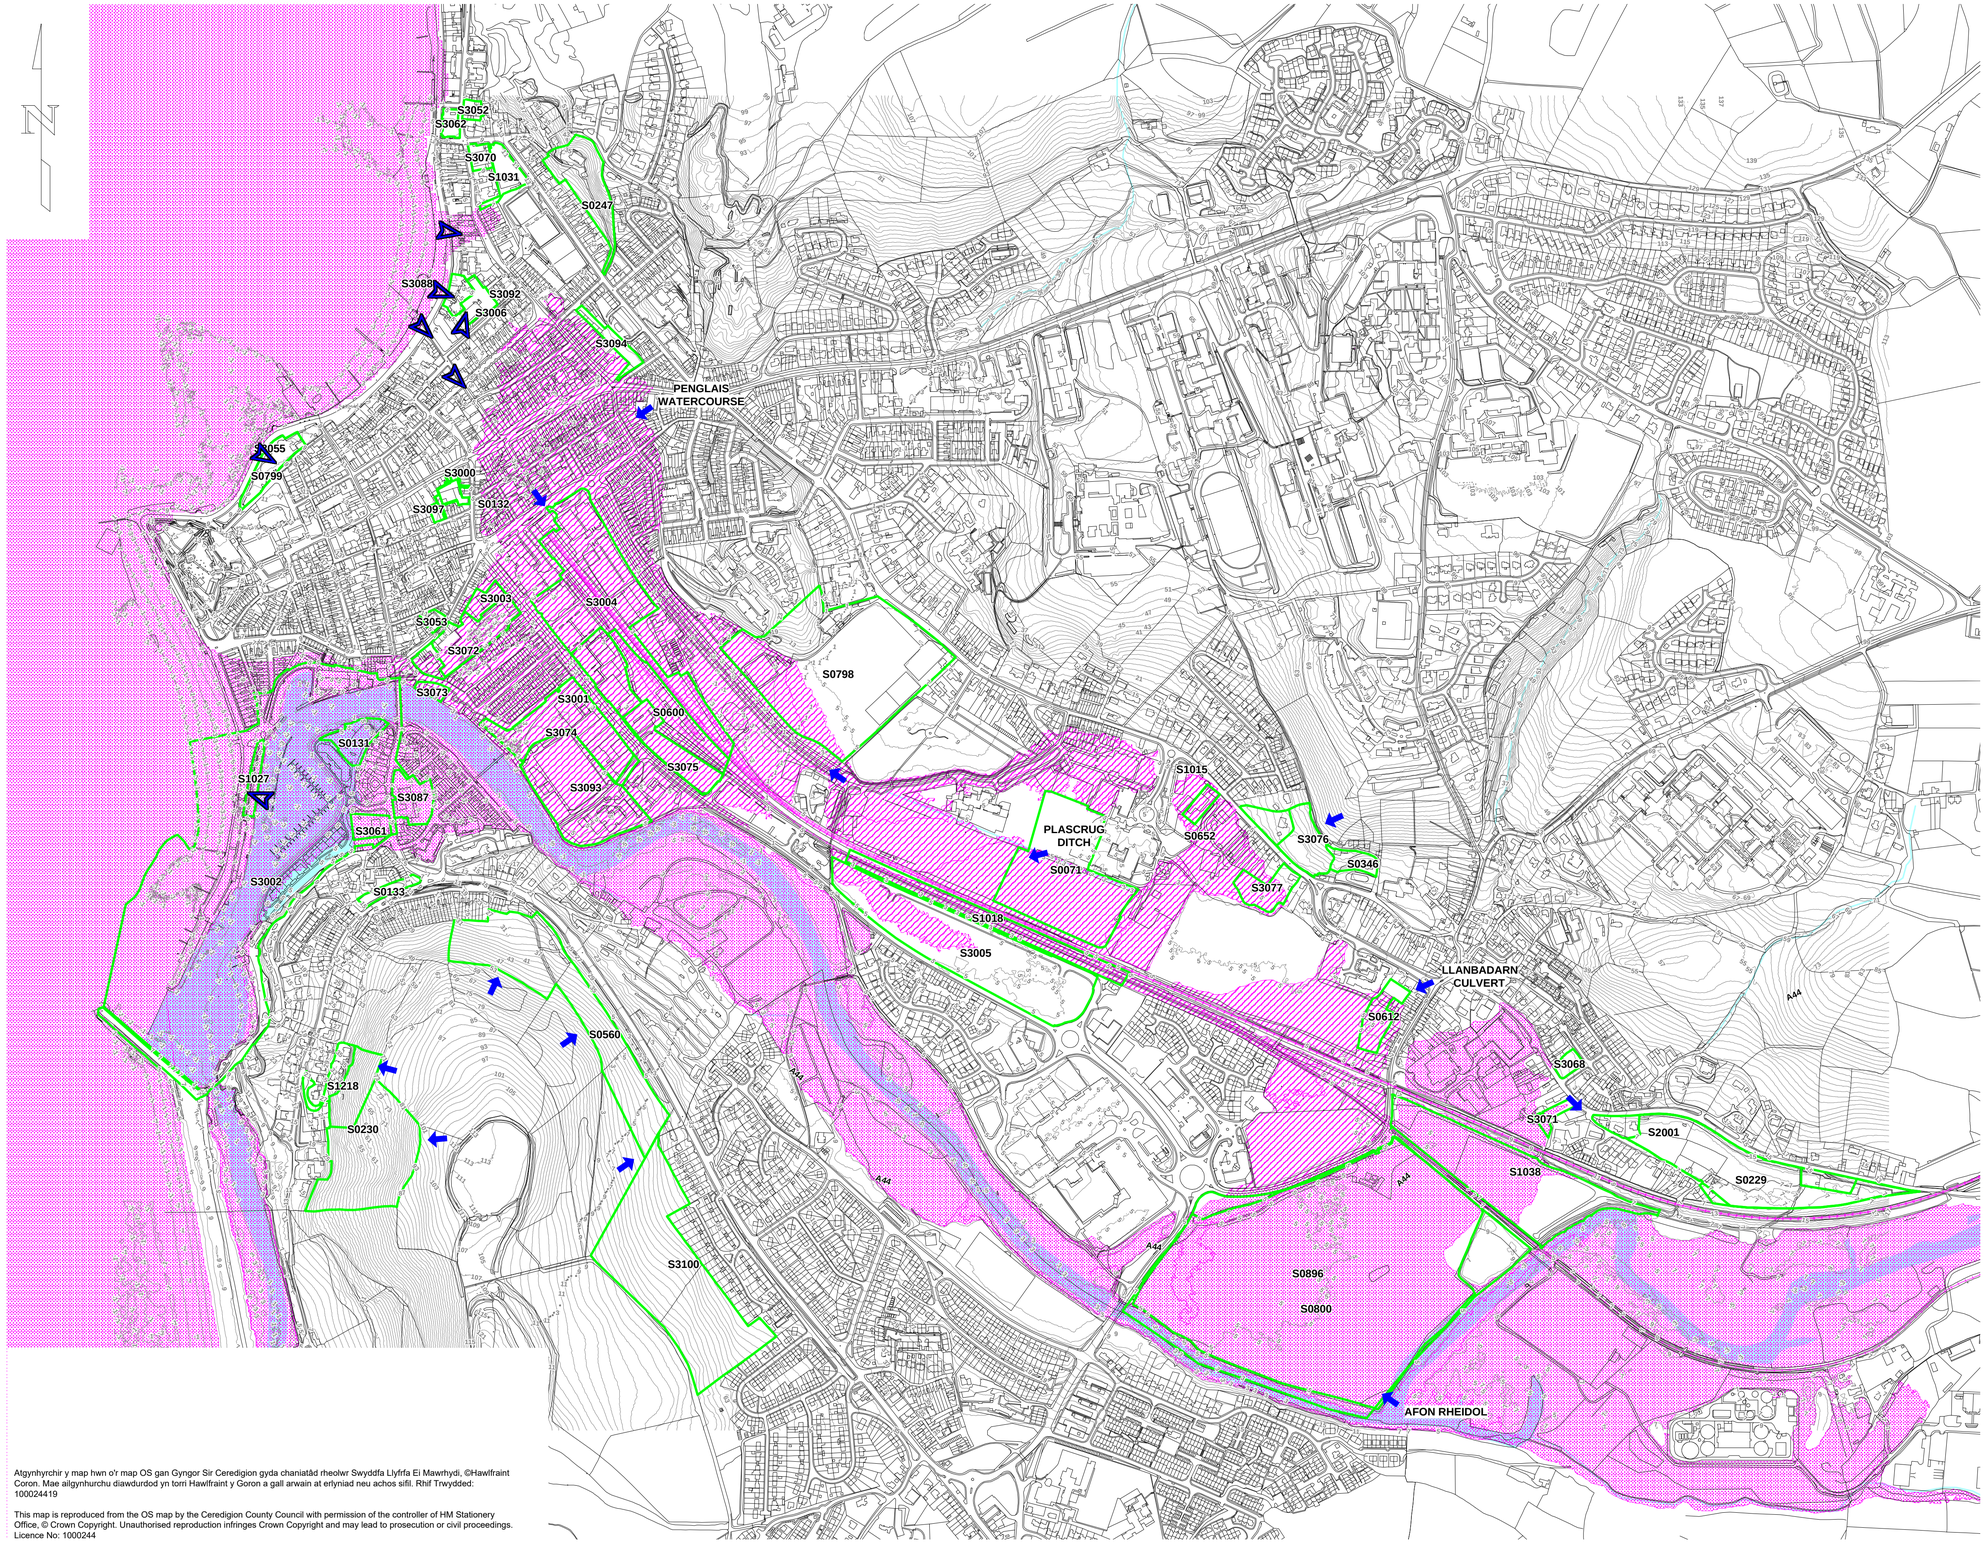

Atgynhyrchir y map hwn o'r map OS gan Gyngor Sir Ceredigion gyda chaniatâd rheolwr Swyddfa Llyfrfa Ei Mawrhydi, ©Hawlfraint Coron. Mae ailgynhurchu diawdurdod yn torri Hawlfraint y Goron a gall arwain at erlyniad neu achos sifil. Rhif Trwydded: 100024419

This map is reproduced from the OS map by the Ceredigion County Council with permission of the controller of HM Stationery Office, © Crown Copyright. Unauthorised reproduction infringes Crown Copyright and may lead to prosecution or civil proceedings. Licence No: 1000244

ATKINS

ALLWEDD/ LEGEND

SAFLEODD YMGEISIOL/ CANDIDATE SITES

MAINT PARTH LLIFOGYDD 3 EA (0.1% (1 yn 1000) DIGWYDDIAD SIAWNS BLYNYDDOL) WEDI'I ADDASU O AMGYLCH GLANYRAFON/ EA FLOODZONE 3 EXTENTS (1% (1 IN 100) ANNUAL CHANCE EVENT) MODIFIED AROUND GLANYRAFON

MAINT PARTH LLIFOGYDD 3 EA (0.1% (1 yn 1000) DIGWYDDIAD SIAWNS BLYNYDDOL) WEDI'I AMDDIFFYN O'R AFON RHEIDOL OND POTENSIAL I FOD MEWN RISG O CWSG DWR PENGLAIS, FFOS PLASGRUG A CYLFAT LLANBADARN/ EA FLOODZONE 3 EXTENTS (1% (1 IN 100) ANNUAL CHANCE EVENT) DEFENDED FROM AFON RHEIDOL BUT POTENTIALLY AT RISK FROM PENGLAIS WATERCOURSE, PLASGRUG DITCH AND LLANBADARN CULVERT.

LLWYBRAU POTENSIAL DWR FFO ARWYNEBOL/ POTENTIAL SURFACE WATER RUNOFF ROUTES

LLWYBRAU POTENSIAL TON GODDIWEDDYD A GORLIF LLANW/ POTENTIAL WAVE OVERTOPPING AND TIDAL INUNDATION FLOW ROUTES

Rev.	Description	By	Date	Chk'd	Auth
A	EXTRA SITES ADDED	R.T.J.	24/08/09	T.J.I.	H.R.

Purpose of issue	Rev	Date	Authorised

Atkins
Consulting Engineers,
West Glamorgan House,
12 Orchard Street,
Swansea,
SA1 5AD
Fax (01792) 472019
Tel. (01792) 641172

© Atkins

Client

Project title

ABERYSTWYTH SFCA

MAINT Y LLIFOGYDD A RAGWELIR O FEWN ARDALOEDD ARFORDIROL A CANOL Y DREF 1% DIGWYDDIAD SIAWNS BLYNYDDOL + NEWID HINSAWDD/COASTAL & TOWN CENTRE AREAS
PREDICTED FLOOD EXTENTS
1% ANNUAL CHANCE EVENT + CLIMATE CHANGE

Original Scale	Drawn	Checked	Authorised
1:5000	D.C.M.	T.J.I.	H.R.
	Date 19/6/09	Date 19/6/09	Date 19/6/09

A1

Millimetres 0 10 150

WSA Drawing Number **5037097.760 / RCF / 130**

Rev **A**

Drawing Number 5037097.760 / RCF / 130

Rev. A

R.H.Box for client signatures when required

Complete to show purpose of each issue

A

Main section

Sub section

Detail

Initial issue signatures

WSA Drg. No.