DO NOT SCALE

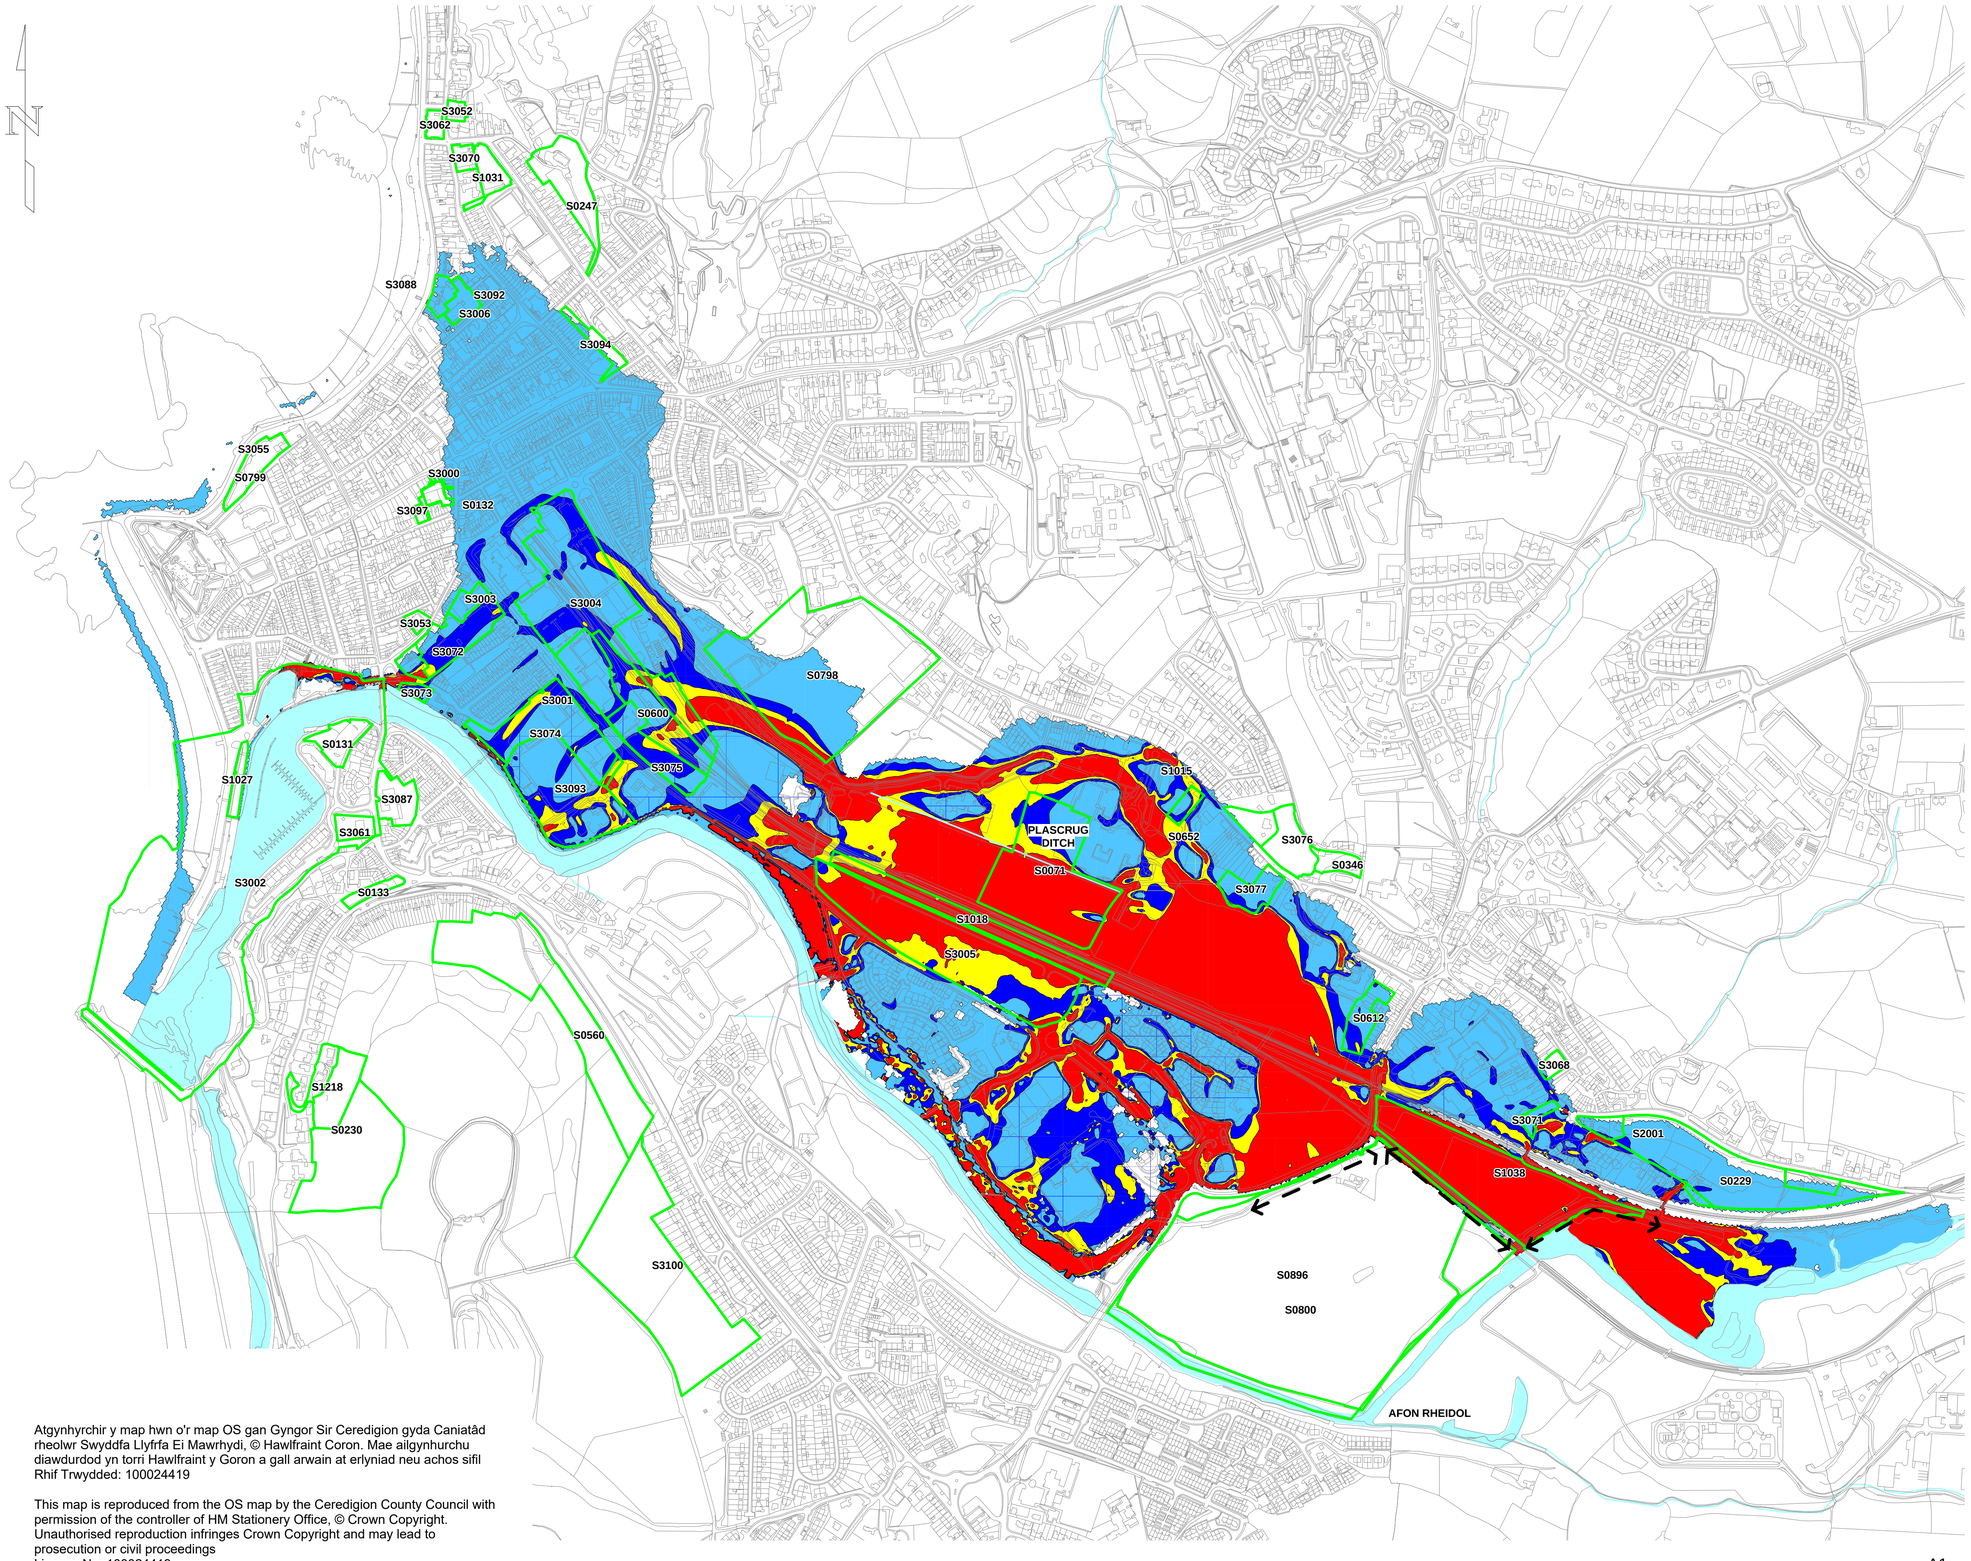

Atgynhyrchir y map hwn o'r map OS gan Gyngor Sir Ceredigion gyda Caniatâd rheolwr Swyddfa Llyfrfa Ei Mawrhydi, © Hawlfraint Coron. Mae ailgynhurchu diawdurdod yn torri Hawlfraint y Goron a gall arwain at erlyniad neu achos sifil Rhif Trwydded: 100024419

This map is reproduced from the OS map by the Ceredigion County Council with permission of the controller of HM Stationery Office, © Crown Copyright. Unauthorised reproduction infringes Crown Copyright and may lead to prosecution or civil proceedings
Licence No: 100024419

ATKINS

LEGEND/ ALLWEDD

MAXIMUM VELOCITY CONTOUR/ UCHAFSWM CYFUCHLIN CYFLYMDER

- < 0.15m/s
- 0.15m/s - 0.30m/s
- 0.30m/s - 0.45m/s
- > 0.45m/s
- CANDIDATE SITES/ SAFLOEDD YMGEISIOL
- OVERTOPPING LOCATIONS/ ARDALOEDD GORLIFO

Drawing Number: 5037097.760 / RCF / 241

Rev: B

R.H.Box for client signatures when required

Rev.	Description	By	Date	Chk'd	Auth
B	GENERAL ANNOTATION AMENDMENTS	D.C.M.	10.03.10	T.J.I.	H.R.
FOR FINAL DEVELOPMENT REPORT		B	15.03.10		H.R.
FOR STRATEGIC DEVELOPMENT REPORT		A	11.02.10		H.R.
Purpose of issue		Rev	Date		Authorised

Complete to show purpose of each issue

Atkins
Consulting Engineers,
West Glamorgan House,
12 Orchard Street,
Swansea,
SA1 5AD
Fax (01792) 472019
Tel. (01792) 641172

Client

Project title

ABERYSTWYTH DEVELOPMENT SITES

ESTIMATED FLUVIAL FLOOD EXTENTS RESULTING FROM OVERTOPPING OF DEFENCES IN AREA OF BLAENDOLAU PLAYING FIELDS 0.1% ANNUAL CHANCE EVENT VELOCITY (WITH RAISED DEFENCE)/ **AMCANGYFRIF UCHAFSWM LIFOGYDD AFONOL O GANLYNIAD I GORLIFO AMDDIFFYNFEYDD CAEAU BLAENDOLAU 0.1% DIGWYDDIAD SIAWNS BLYNYDDOL CYFLYMDER (GYDA CODI AMDDIFFYNFEYDD)**

Original Scale	Drawn	Checked	Authorised
1:5000	D.C.M. Date 10.12.09	T.J.I. Date 11.02.10	H.R. Date 11.02.10

A1

0 10 Millimetres 150

WSA Drawing Number: 5037097.760 / RCF / 241

Rev: B

Main section / Sub section / Detail

Initial issue signatures

WSA Drg. No.