DO NOT SCALE

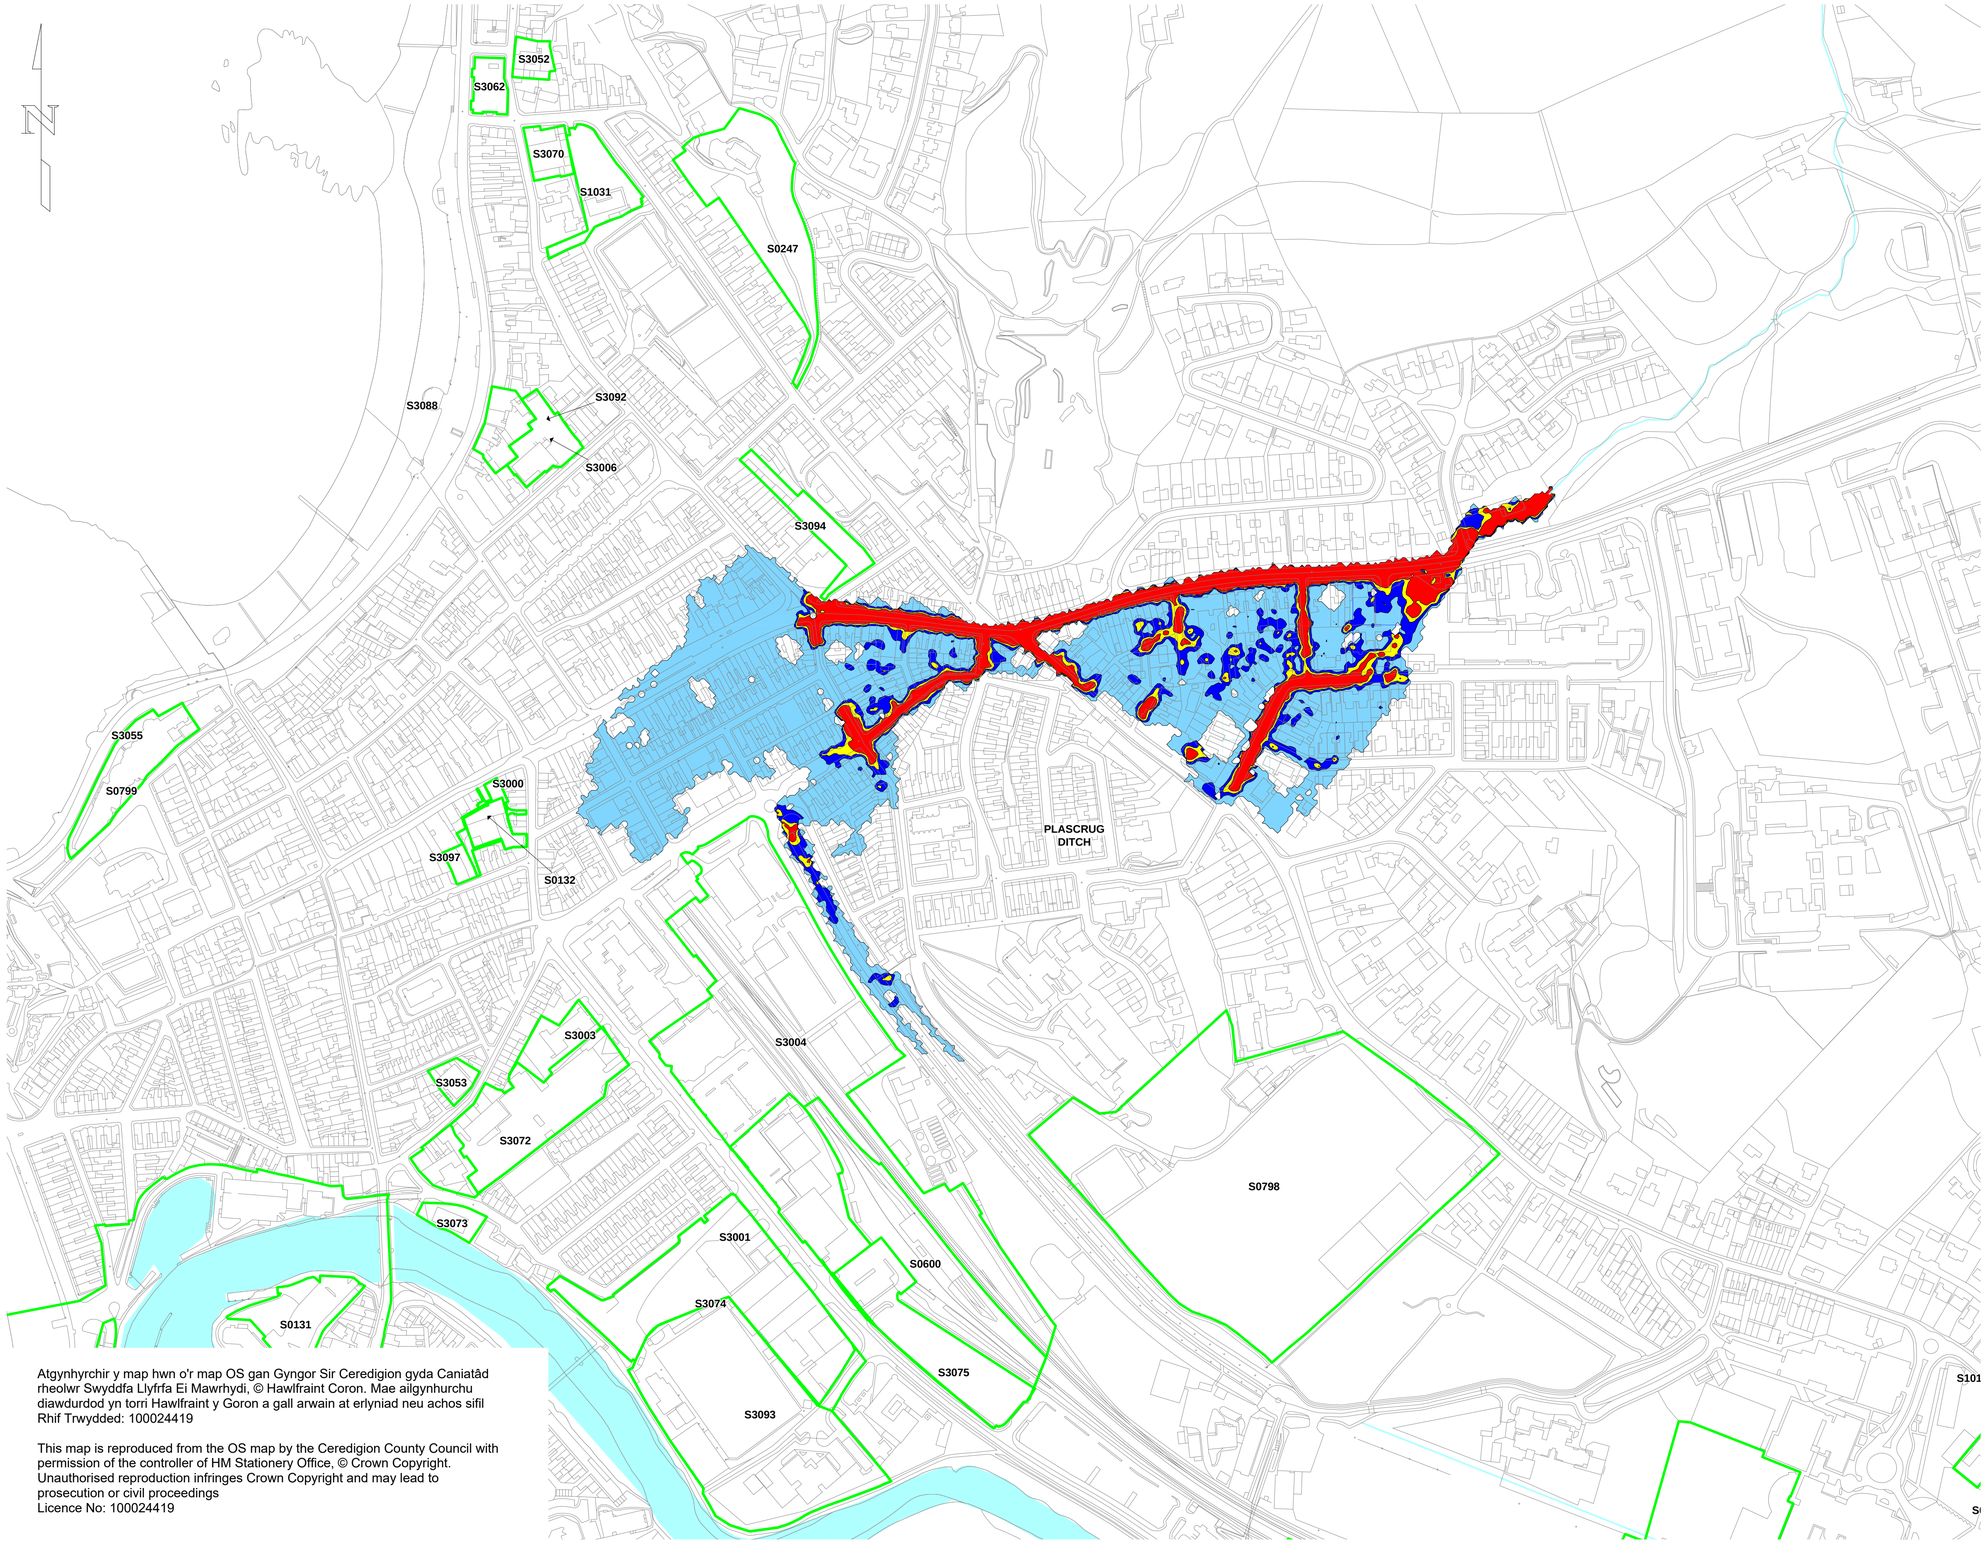

Atgynhyrchir y map hwn o'r map OS gan Gyngor Sir Ceredigion gyda Caniatâd rheolwr Swyddfa Llyfrfa Ei Mawrhydi, © Hawlfraint Coron. Mae ailgynhurchu diawdurdod yn torri Hawlfraint y Goron a gall arwain at erlyniad neu achos sifil Rhif Trwydded: 100024419

This map is reproduced from the OS map by the Ceredigion County Council with permission of the controller of HM Stationery Office, © Crown Copyright. Unauthorised reproduction infringes Crown Copyright and may lead to prosecution or civil proceedings
Licence No: 100024419

ATKINS

LEGEND/ **ALLWEDD**

MAXIMUM VELOCITY CONTOUR/ **UCHAFSWM CYFUCHLIN CYFLYMDER**

- < 0.15m/s
- 0.15m/s - 0.30m/s
- 0.30m/s - 0.45m/s
- > 0.45m/s
- CANDIDATE SITES/ SAFLEOEDD YMGEISIOL

Drawing Number: 5037097.760 / RCF / 233

Rev: B

R.H.Box for client signatures when required

Rev.	Description	By	Date	Chk'd	Auth
B	GENERAL ANNOTATION AMENDMENTS	D.C.M.	10.03.10	T.J.I.	H.R.

Complete to show purpose of each issue

Purpose of issue	Rev	Date	Authorised
FOR FINAL DEVELOPMENT REPORT	B	15.03.10	H.R.
FOR STRATEGIC DEVELOPMENT REPORT	A	11.02.10	H.R.

Atkins ©
Consulting Engineers,
West Glamorgan House,
12 Orchard Street,
Swansea,
SA1 5AD
Fax (01792) 472019
Tel. (01792) 641172

Client

Project title

ABERYSTWYTH
DEVELOPMENT SITES

ESTIMATED FLUVIAL FLOOD EXTENTS FROM PENGLAIS STREAM 0.1% ANNUAL CHANCE EVENT VELOCITY/ **AMCANGYFRIF UCHAFSWM LIFOGYDD AFONOL O AFON PENGLAIS 0.1% DIGWYDDIAD SIAWNS BLYNYDDOL CYFLYMDER**

Original Scale	Drawn	Checked	Authorised
1:2,500	D.C.M.	T.J.I.	H.R.
A1	Date 10.12.09	Date 11.02.10	Date 11.02.10

0 10 Millimetres 150

WSA Drawing Number: 5037097.760 / RCF / 233

Rev: B

Main section
Sub section
Detail
Initial issue signatures
WSA Drg. No.