DO NOT SCALE

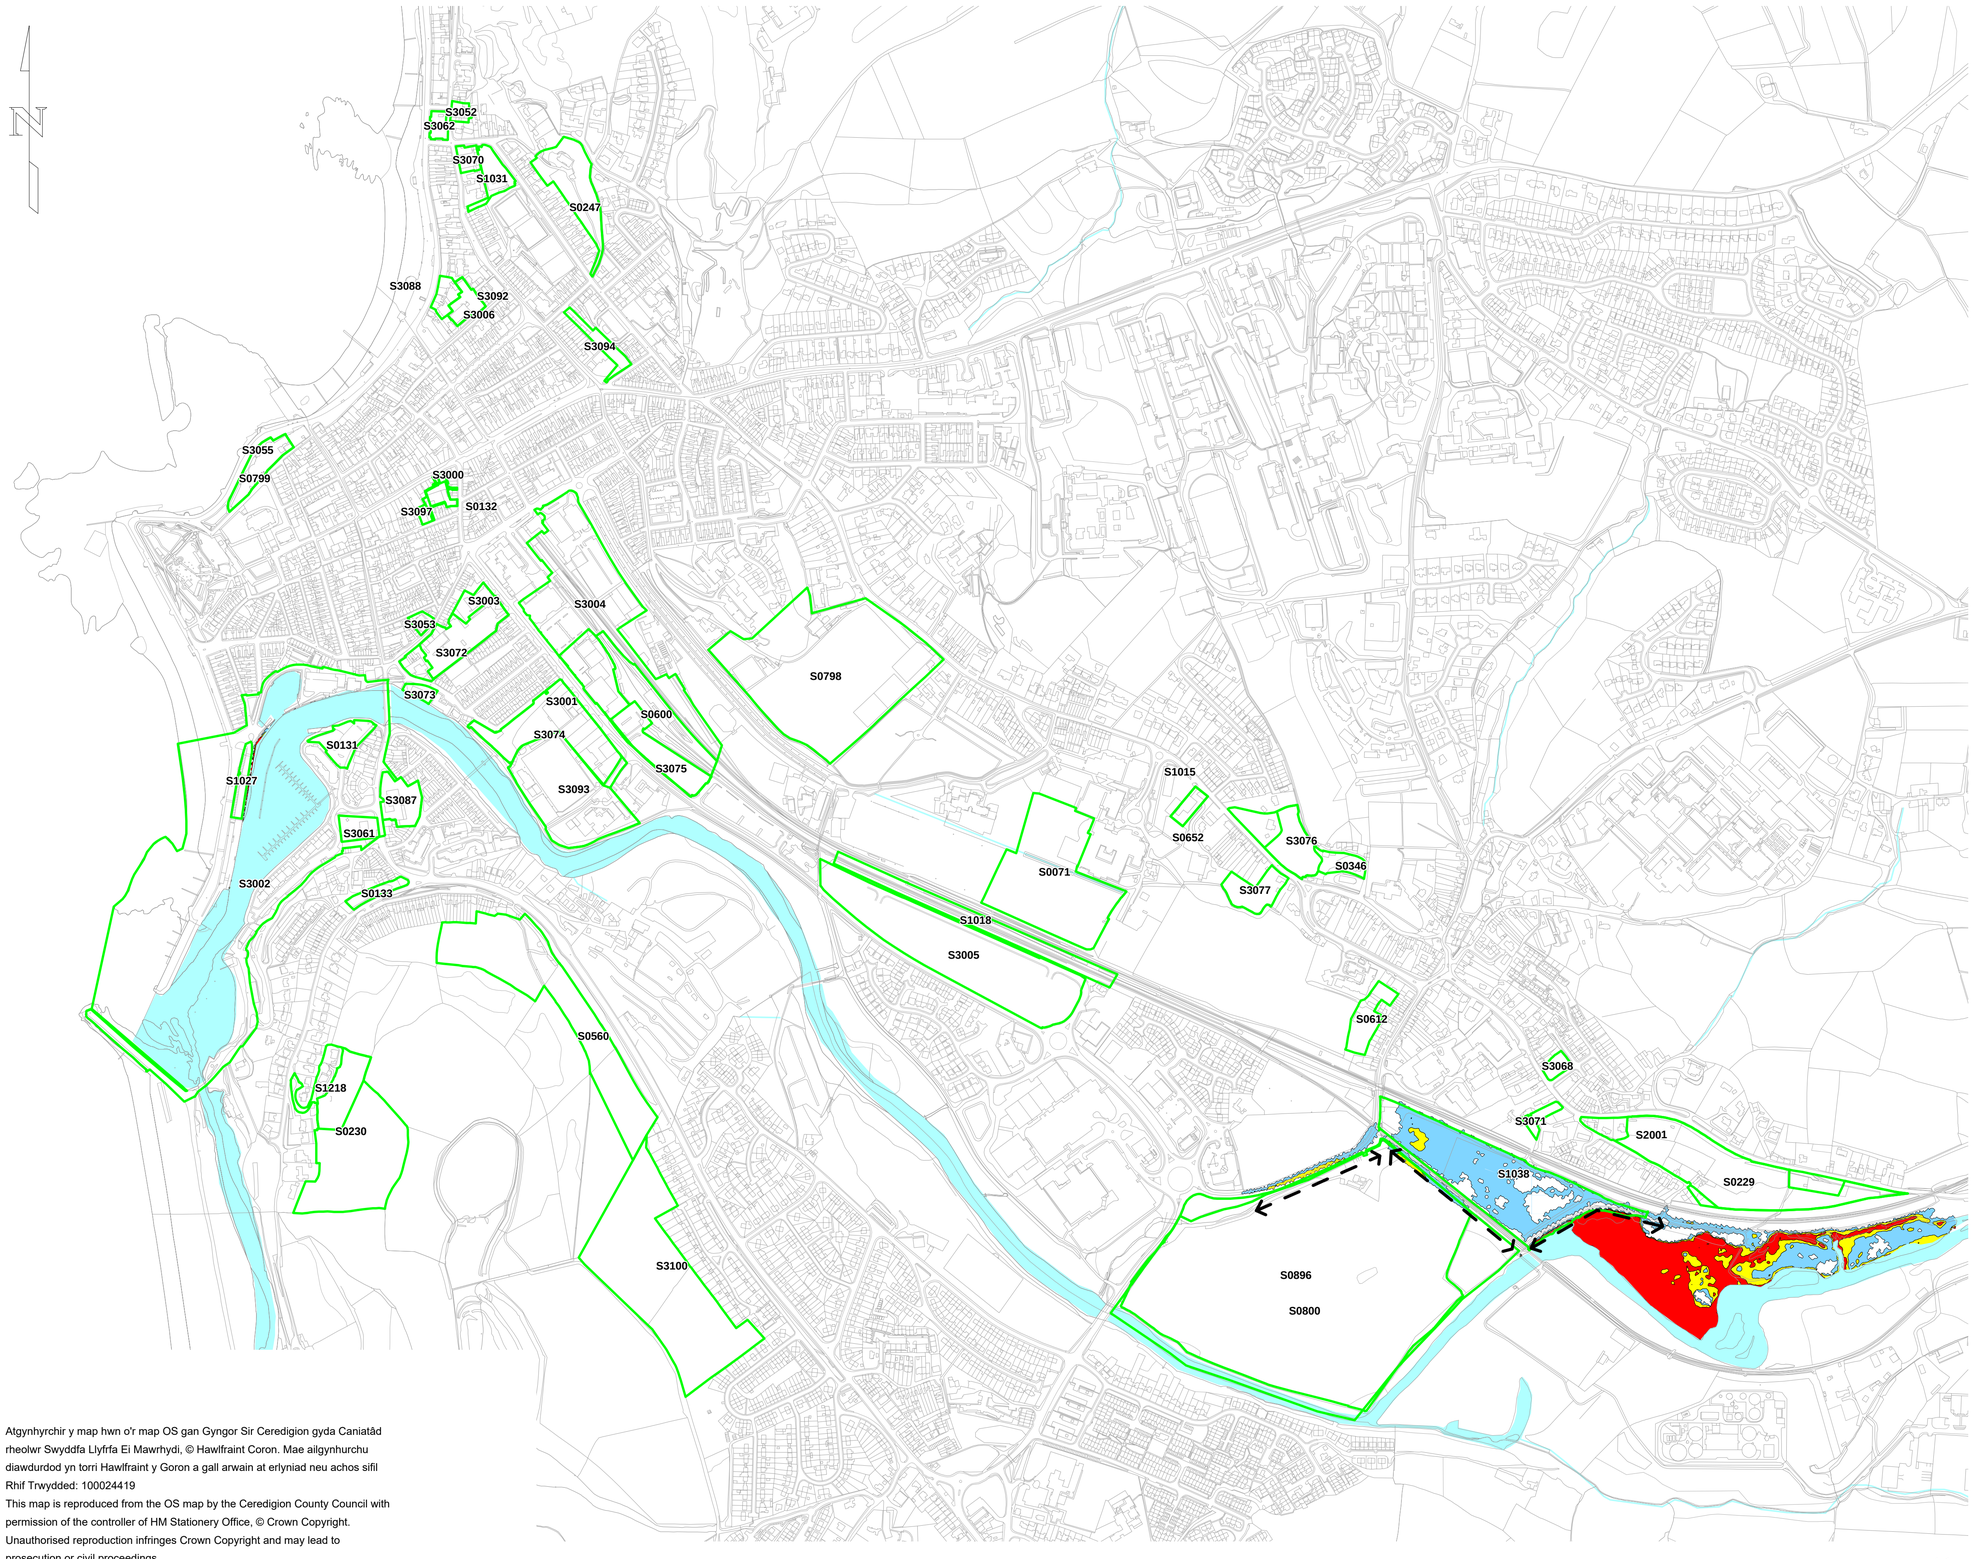

LEGEND/ ALLWEDD

MAXIMUM DEPTH CONTOUR/ UCHAFSWM CYFUCHLIN DYFNDER

- < 0.6m
- 0.6 m - 1.0m
- > 1.0m

CANDIDATE SITES/ SAFLEOEDD YMGEISIOL

OVERTOPPING LOCATIONS/ ARDALOEDD GORLIFO

Atgynhyrchir y map hwn o'r map OS gan Gyngor Sir Ceredigion gyda Caniatâd rheolwr Swyddfa Llyfrfa Ei Mawrhydi, © Hawlfraint Coron. Mae ailgynhurchu diawdurdod yn torri Hawlfraint y Goron a gall arwain at erlyniad neu achos sifil
Rhif Trwydded: 100024419
This map is reproduced from the OS map by the Ceredigion County Council with permission of the controller of HM Stationery Office, © Crown Copyright. Unauthorised reproduction infringes Crown Copyright and may lead to prosecution or civil proceedings
Licence No: 100024419

A1

0 10 Millimetres 150

Drawing Number 5037097.760 / RCF / 210

Rev B

Rev.	Description	By	Date	Ch'k'd	Auth
B	GENERAL ANNOTATION AMENDMENTS	D.C.M.	10.03.10	T.J.I.	H.R.
FOR FINAL DEVELOPMENT REPORT		B	15.03.10		H.R.
FOR STRATEGIC DEVELOPMENT REPORT		A	11.02.10		H.R.
Purpose of issue		Rev	Date		Authorised

Atkins
Consulting Engineers,
West Glamorgan House,
12 Orchard Street,
Swansea,
SA1 5AD
Fax (01792) 472019
Tel. (01792) 641172

Client

Project title

ABERYSTWYTH DEVELOPMENT SITES

ESTIMATED FLUVIAL FLOOD EXTENTS RESULTING FROM OVERTOPPING OF DEFENCES IN AREA OF BLAENDOLAU PLAYING FIELDS 1% ANNUAL CHANCE EVENT DEPTH/ **AMCANGYFRIF UCHAFSWM LIFOGYDD AFONOL O GORLIFO AMDDIFFYNFEYDD CAEAU BLAENDOLAU 1% DIGWYDDIAD SIAWNS BLYNYDDOL DYFNDER**

Original Scale	Drawn	Checked	Authorised
1:5000	D.C.M. Date 10.12.09	T.J.I. Date 11.02.10	H.R. Date 11.02.10

WSA Drawing Number 5037097.760 / RCF / 210

Rev B

R.H.Box for client signatures when required

Complete to show purpose of each issue

Main section

Sub section

Detail

Initial issue signatures

WSA Drg. No.